3'-8" x 10'-0" Type C-1 with 10' and 5' Extensions

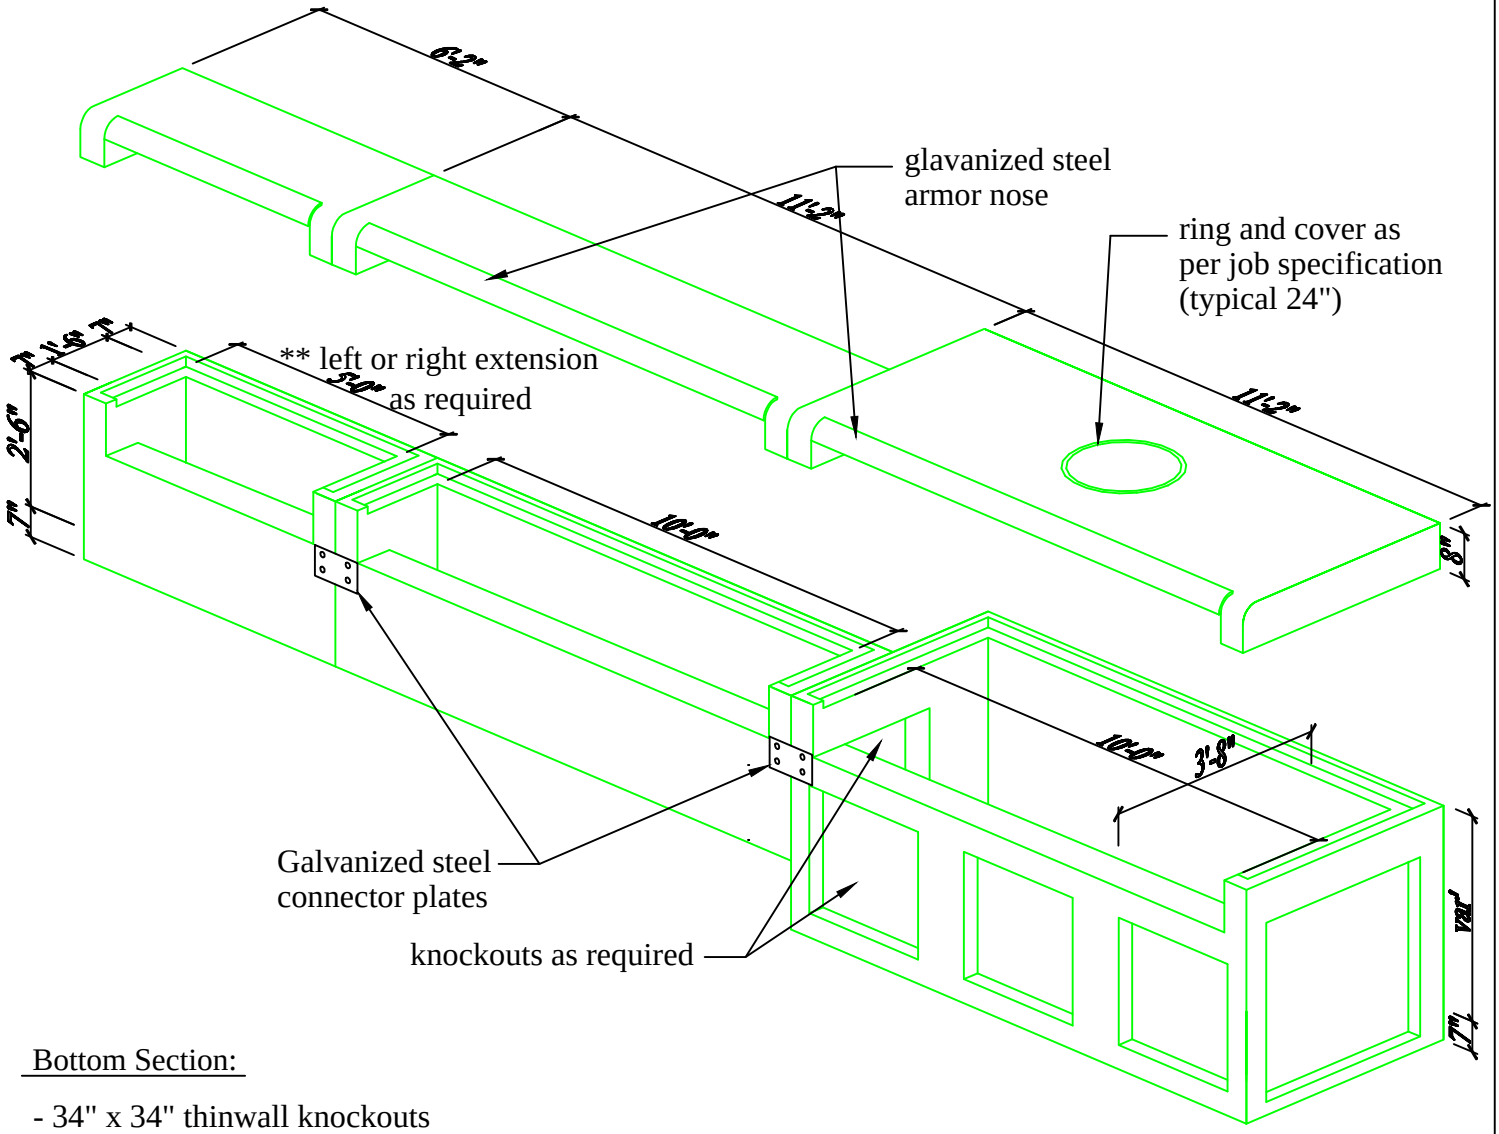

Bottom Section:

- 34" x 34" thinwall knockouts on front of inlet
- 34" x 46" thinwall knockouts on rear of inlet
- 44" x 48" rectangular knockouts on ends of inlet
- Riser sections available upon request
- Concrete has a 28 day strength of 5,000 psi
- Steel reinforcement is ASTM A615 grade 60
- Load design is H-20

Approximate weight of base: 12,800 lbs.

Notes:

- Consult manufacturer before handling

Capital Precast

CAPITAL PRECAST, INC.

6905 SOUTH OLD BASTROP HWY
SAN MARCOS, TEXAS 78666
PH. (830) 606-6200

FOR 3'-8" x 10'-0" Type C-1 with 10' and 5' Extension

JOB

DRAWN	DATE	Rev. No.	SHEET
EJ	10/10/2016		1 OF 1

FILE I:/users/renee/brochure/curbinlets/3'8x10'TypeC-1with10'and5'ext