3'-8" x 20'-0" Type C-1 Curb Inlet

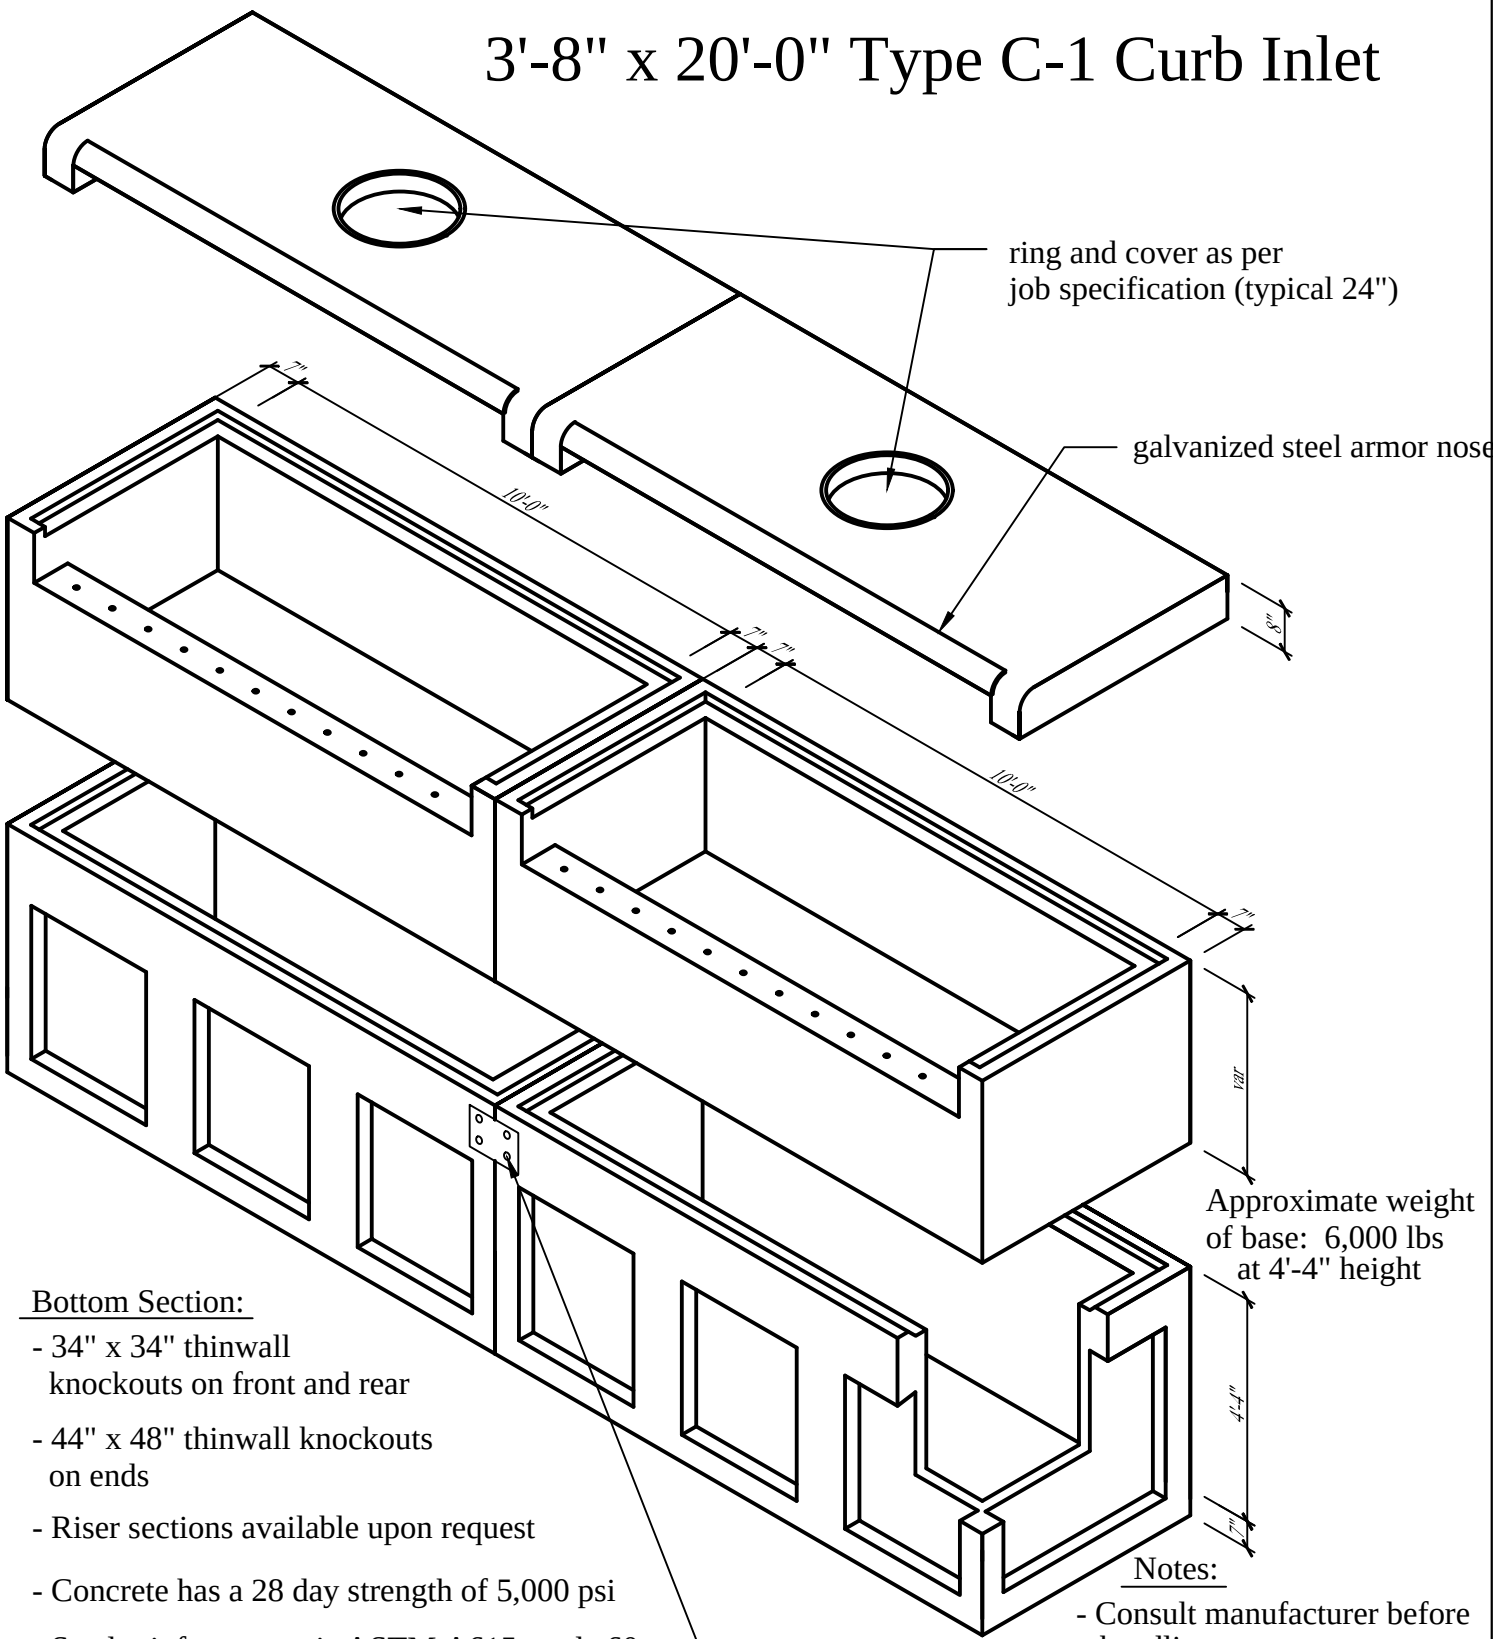

Approximate weight of base: 6,000 lbs at 4'-4" height

Bottom Section:

- 34" x 34" thinwall knockouts on front and rear
- 44" x 48" thinwall knockouts on ends
- Riser sections available upon request
- Concrete has a 28 day strength of 5,000 psi
- Steel reinforcement is ASTM A615 grade 60
- Load design is H-20

Connector plates front and back

Notes:

- Consult manufacturer before handling
- The structure shall be placed on a compacted granular base

Capital Precast

CAPITAL PRECAST, INC.

800 WATSON LANE EAST
NEW BRAUNFELS, TEXAS 78130
PH. (830) 606-6200

FOR	3'-8" x 20'-0" Type C-1 Curb Inlet		
JOB			
DRAWN RW	DATE 11/15/2012	Rev. No.	SHEET 1 OF 1
FILE f:/users/renee/brochure/curbinlets/3'-8x20typeC			