# ITS Type 2 Box

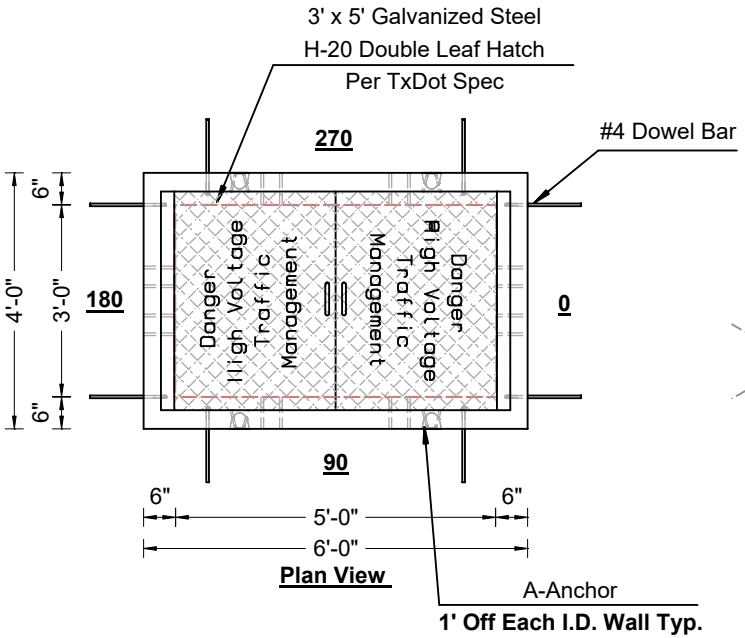


**Plan View**

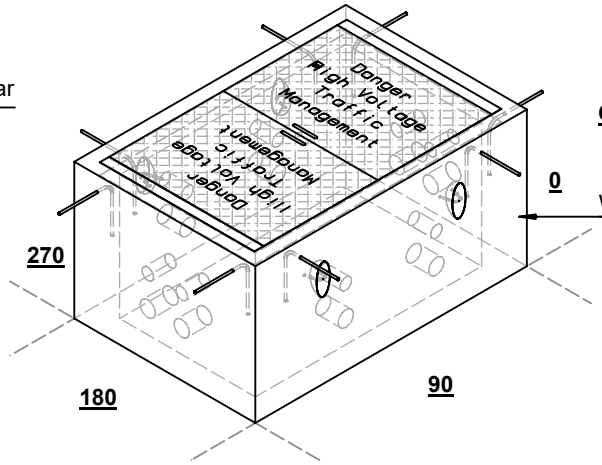


**Isometric View**

**Approximate Concrete Weight**

(3' Height)
WT = 3913.15 lbs

| BOM | |
|---|---|
| QTY | Product |
| 4 | 6CA18 Anchors |
| 8 | 3" Terminators |
| 8 | 4" Terminators |

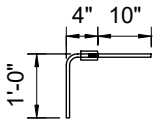


**#4 Dowel Bar Detail**
N.T.S

(2) 3" Terminators
(2) 4" Terminators
**Per Each Wall**

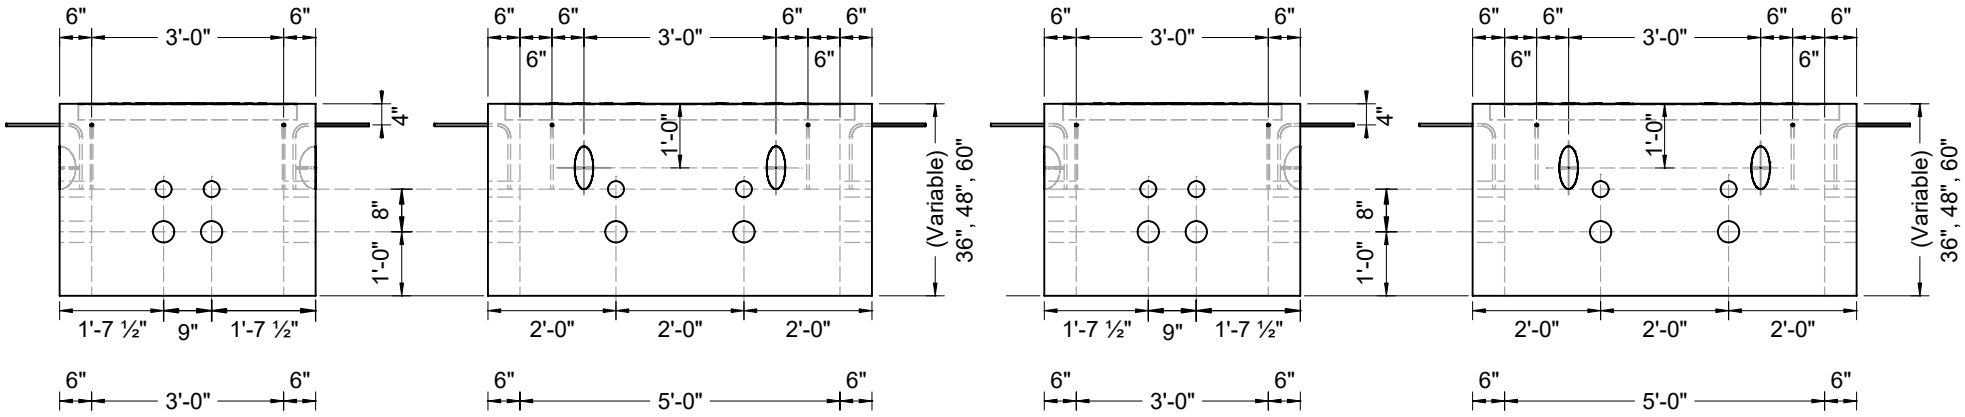


**Specifications:**

-Concrete has a 28 day strength of 5,000 psi

-Steel reinforcement is ASTM A615 grade 60

-Load design is H-20


6905 S. Old Bastrop Hwy
San Marcos, Tx 78666
(830) 606-6200
capitalprecastinc.com


Capital Precast

| | | | |
|---|---|---|---|
| **Title:** | ITS Type 2 Box | | |
| **Project:** | | | |
| **Drawn:** | AC | **File:** | |
| **Checked:** | | **Date:** | 6/5/2024 |
| | | **Page:** | 1 of 1 |